Exhibit B

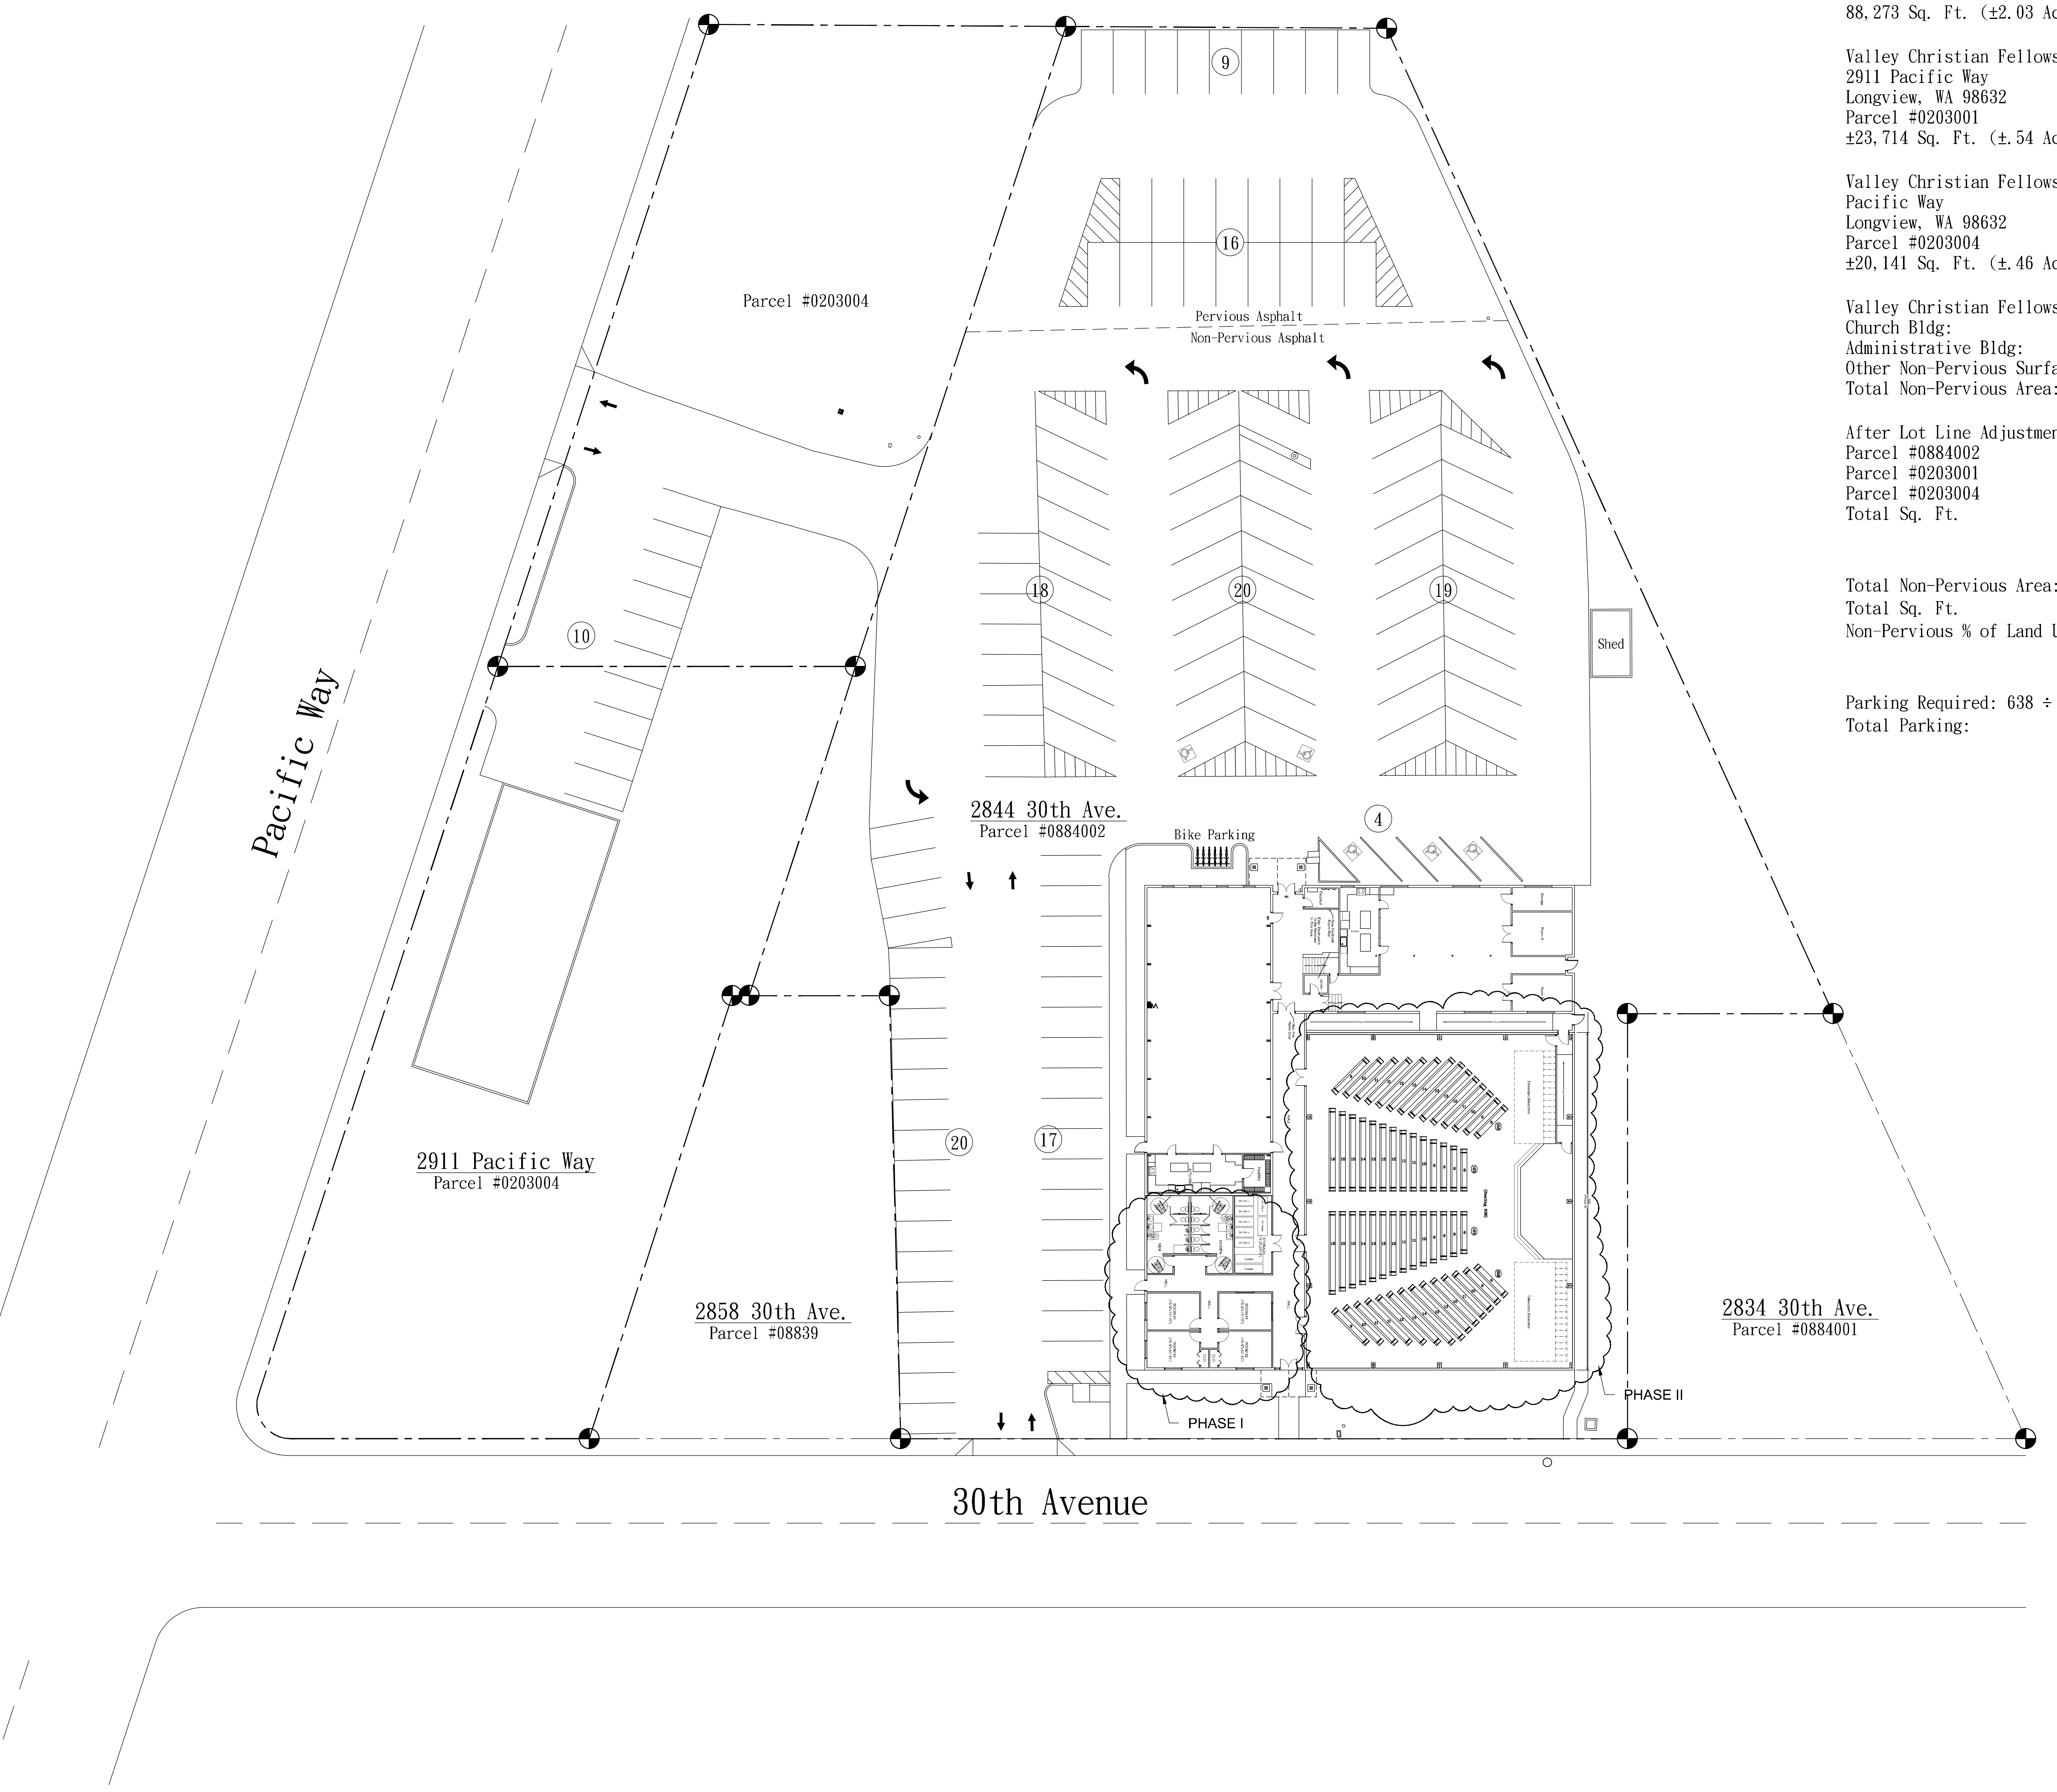

Valley Christian Fellowship Church:
2844 30th Avenue
Longview, WA 98632
Parcel #0884002
88,273 Sq. Ft. (±2.03 Acre)

Valley Christian Fellowship Administrative Bldg.
2911 Pacific Way
Longview, WA 98632
Parcel #0203001
±23,714 Sq. Ft. (±.54 Acre)

Valley Christian Fellowship Vacant Lot
Pacific Way
Longview, WA 98632
Parcel #0203004
±20,141 Sq. Ft. (±.46 Acre)

Valley Christian Fellowship Sanctuary Expansion Project

Church Bldg:	17,669 Sq. Ft.
Administrative Bldg:	3,221 Sq. Ft.
Other Non-Pervious Surfaces:	53,535 Sq. Ft.
Total Non-Pervious Area:	74,425 Sq. Ft.

After Lot Line Adjustment

Parcel #0884002	88,273 Sq. Ft.
Parcel #0203001	23,714 Sq. Ft.
Parcel #0203004	20,141 Sq. Ft.
Total Sq. Ft.	132,128 Sq. Ft.

Total Non-Pervious Area:	74,425 Sq. Ft.
Total Sq. Ft.	÷132,128 Sq. Ft.
Non-Pervious % of Land Used	56%

Parking Required: 638 ÷ 5 = 127.6 128
Total Parking: 133

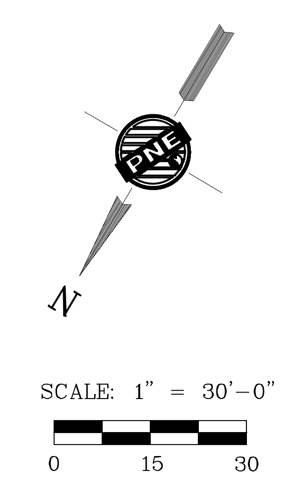

Corporate Office
1081 Columbia Blvd.
Longview, WA 98632
Phone(360) 423-2245
Fax(360) 423-2272
www.pnecorp.com

Commercial Construction » Fuel Facility Construction » Environmental Services » Design & Layout Services

Valley Christian Fellowship Sanctuary Expansion Project
2844 30th Avenue
Longview, Washington 98632

Drawn by: W.D.J.
Approved: B.W.
Issued Date: 01/12/12
Revisions

Drawing Title:
Site Plan
(Proposed)

DSL 2

Project No: